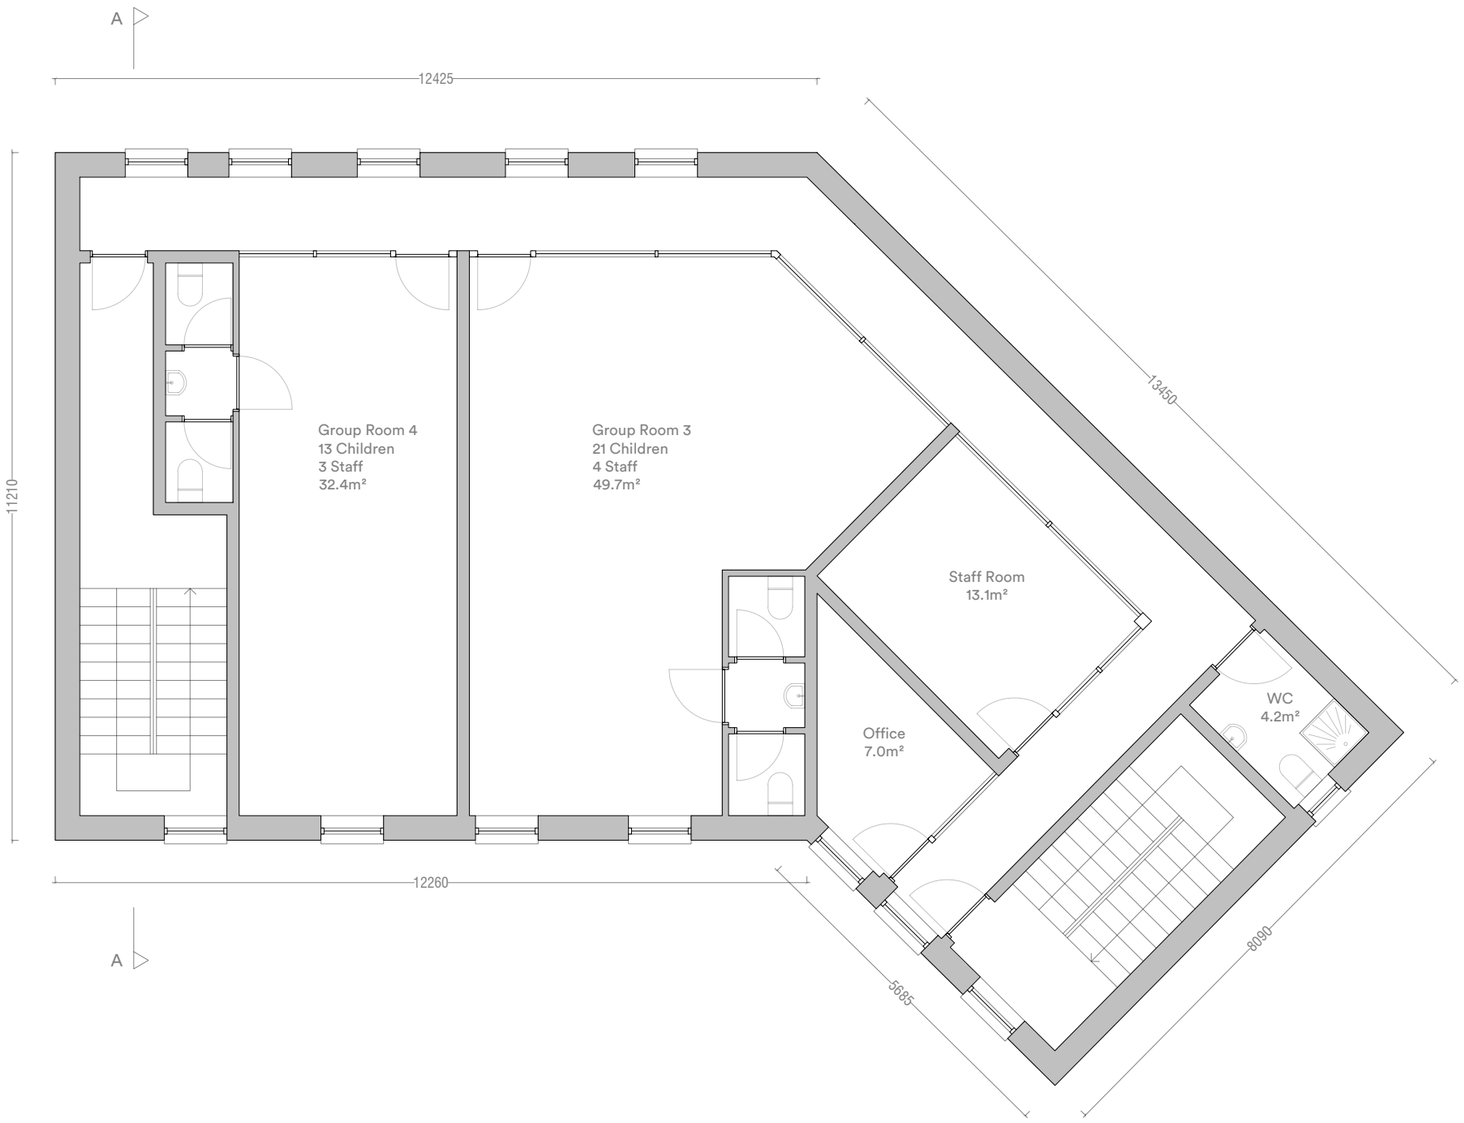

Creche First Floor Plan
191m²

Do not scale this drawing, only stated dimensions to be used. All dimensions to be checked on site. Only drawings marked for construction are suitable for this purpose, all others are only suitable for the use indicated. This drawing is protected by copyright and is the property of JFOC Architects. Any disclosure, copying, reproduction or distribution of this information without written authorisation is prohibited and will be deemed a breach of copyright.

Client
Lagan Homes Ireland

Project
Residential Development
Old Slane Road
Drogheda
Co. Louth

Stage	Further Information
ID	OSR-JF-ZZ-DR-A-4002
Title	Creche First Floor Plan
Scale	1:100 at A3
Date	July 2024
Drawn	SA

JFOCarchitects
01 453 0277
info@jfocarchitects.com
3-4 Greenmount House, Harolds Cross, Dublin, D6W X008