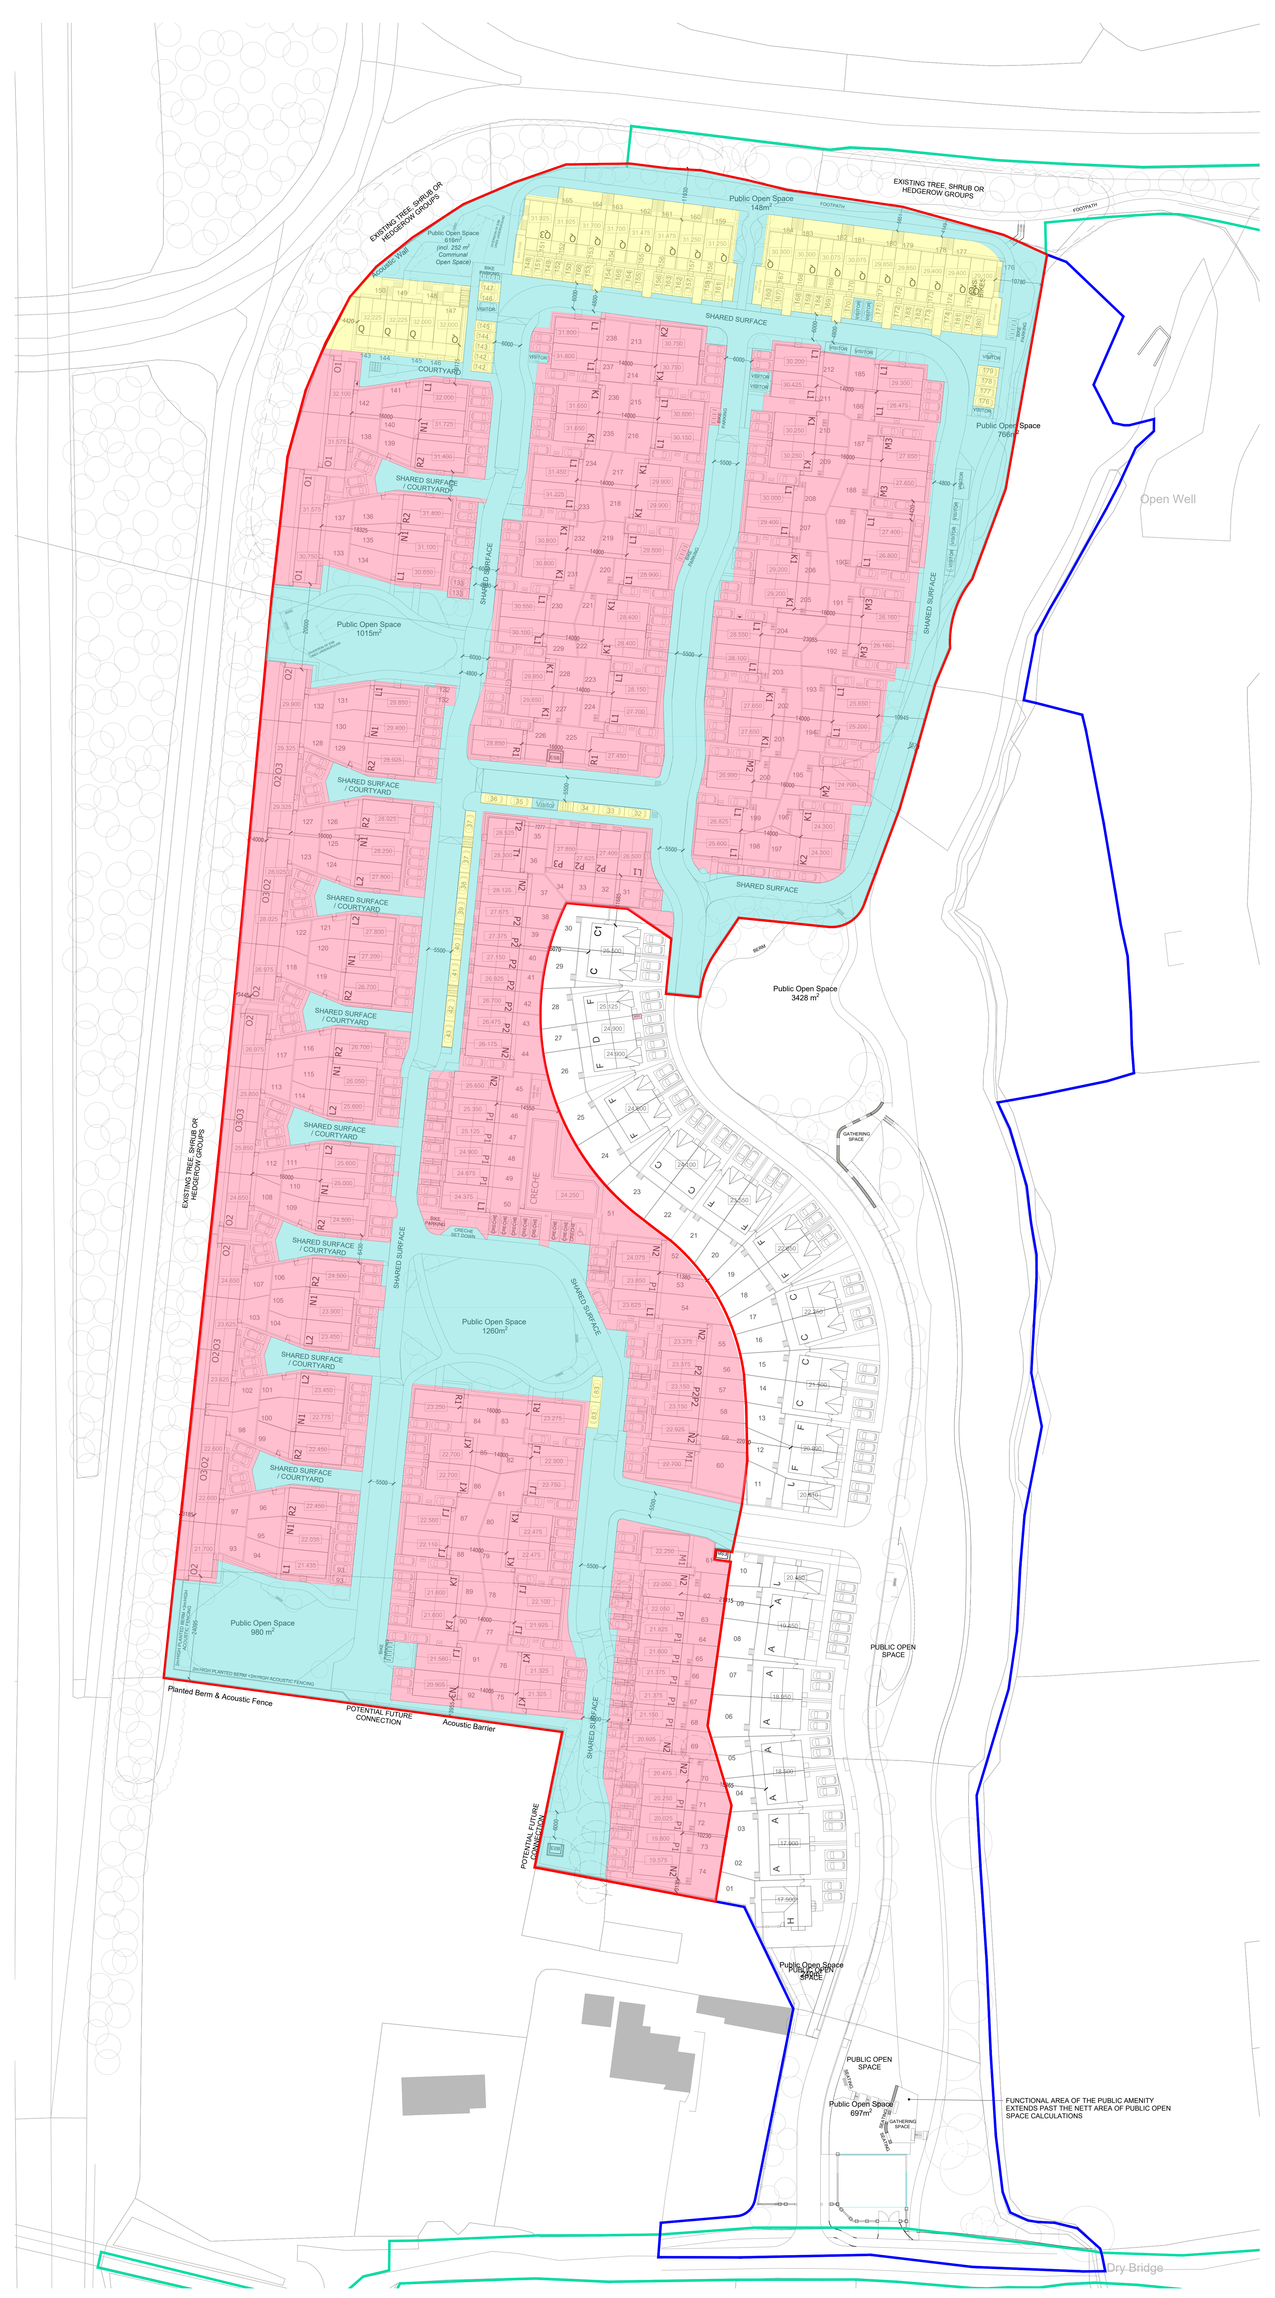

Taking In Charge

Proposed Roads, Footpaths, Parking and Public Open Spaces to be taken in charge by Louth County Council

Lands to be transferred into private ownership

Lands to be transferred to management company

Subject site of amendment application

Lands in ownership of applicant

Lands subject of SHD Grant Permission REF: ABP 311678-21

Do not scale this drawing. Only dimensions shown on the drawing are to be observed or are to be inferred upon. Any discrepancies or ambiguities found in the drawings or other data available for the contractor should be reported to the architect before the commencement of work. Buildings, the contents of which are to be insured, are to be reported to the insurance company. Reproduction of this information without written consent is prohibited. Copyright of this drawing is vested in JFOC Architects.

Client
Lagan Homes Tullyallen Ltd.

Project
Residential Development
Slane Road
Drogheda
Co. Louth.

Stage: Planning
ID: 20-107.P02004
Title: Taking In Charge
Scale: 1:500
Date: March 2024
Drawn: SA

JFOCarchitects
01 493 5077
info@jfocarchitects.ie
3-4 Shearsmount House, Harrids Cross, Dublin, D08 YX08