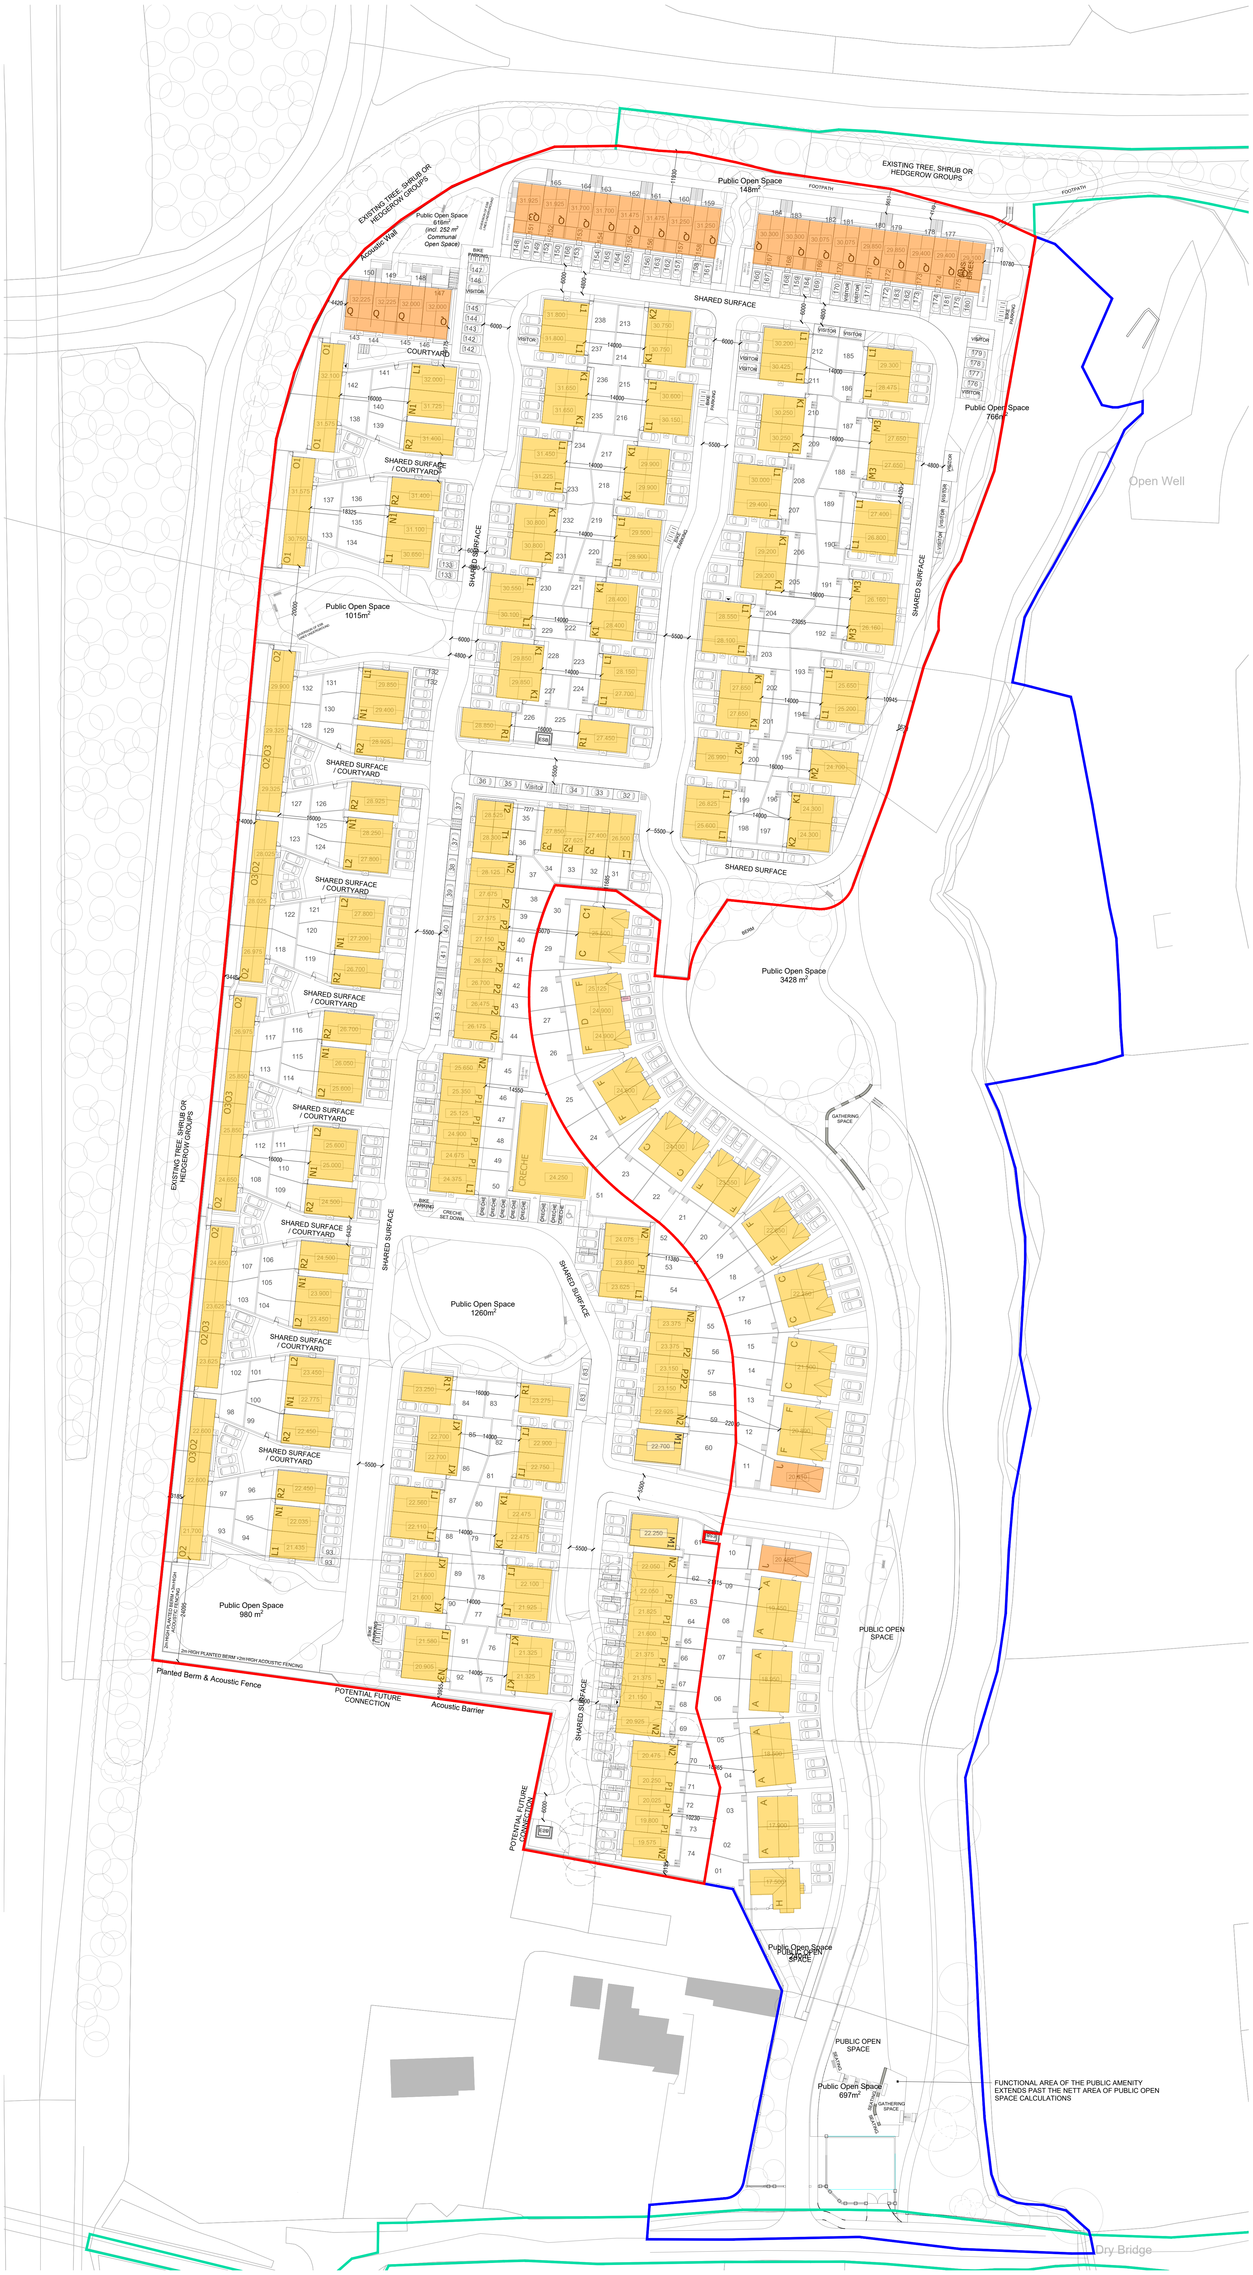

Building Heights

2 Storey

3 Storey

Subject site of amendment application

Lands in ownership of applicant

Lands subject of SHD Grant Permission REF: ABP 311678-21

Client
Lagan Homes Tullyallen Ltd.

Project
Residential Development
Slane Road
Drogheda
Co. Louth

Stage Planning
ID 22.127.PO0007
Title Building Heights
Scale 1:500
Date March 2024
Drawn SA

JFOCarchitects