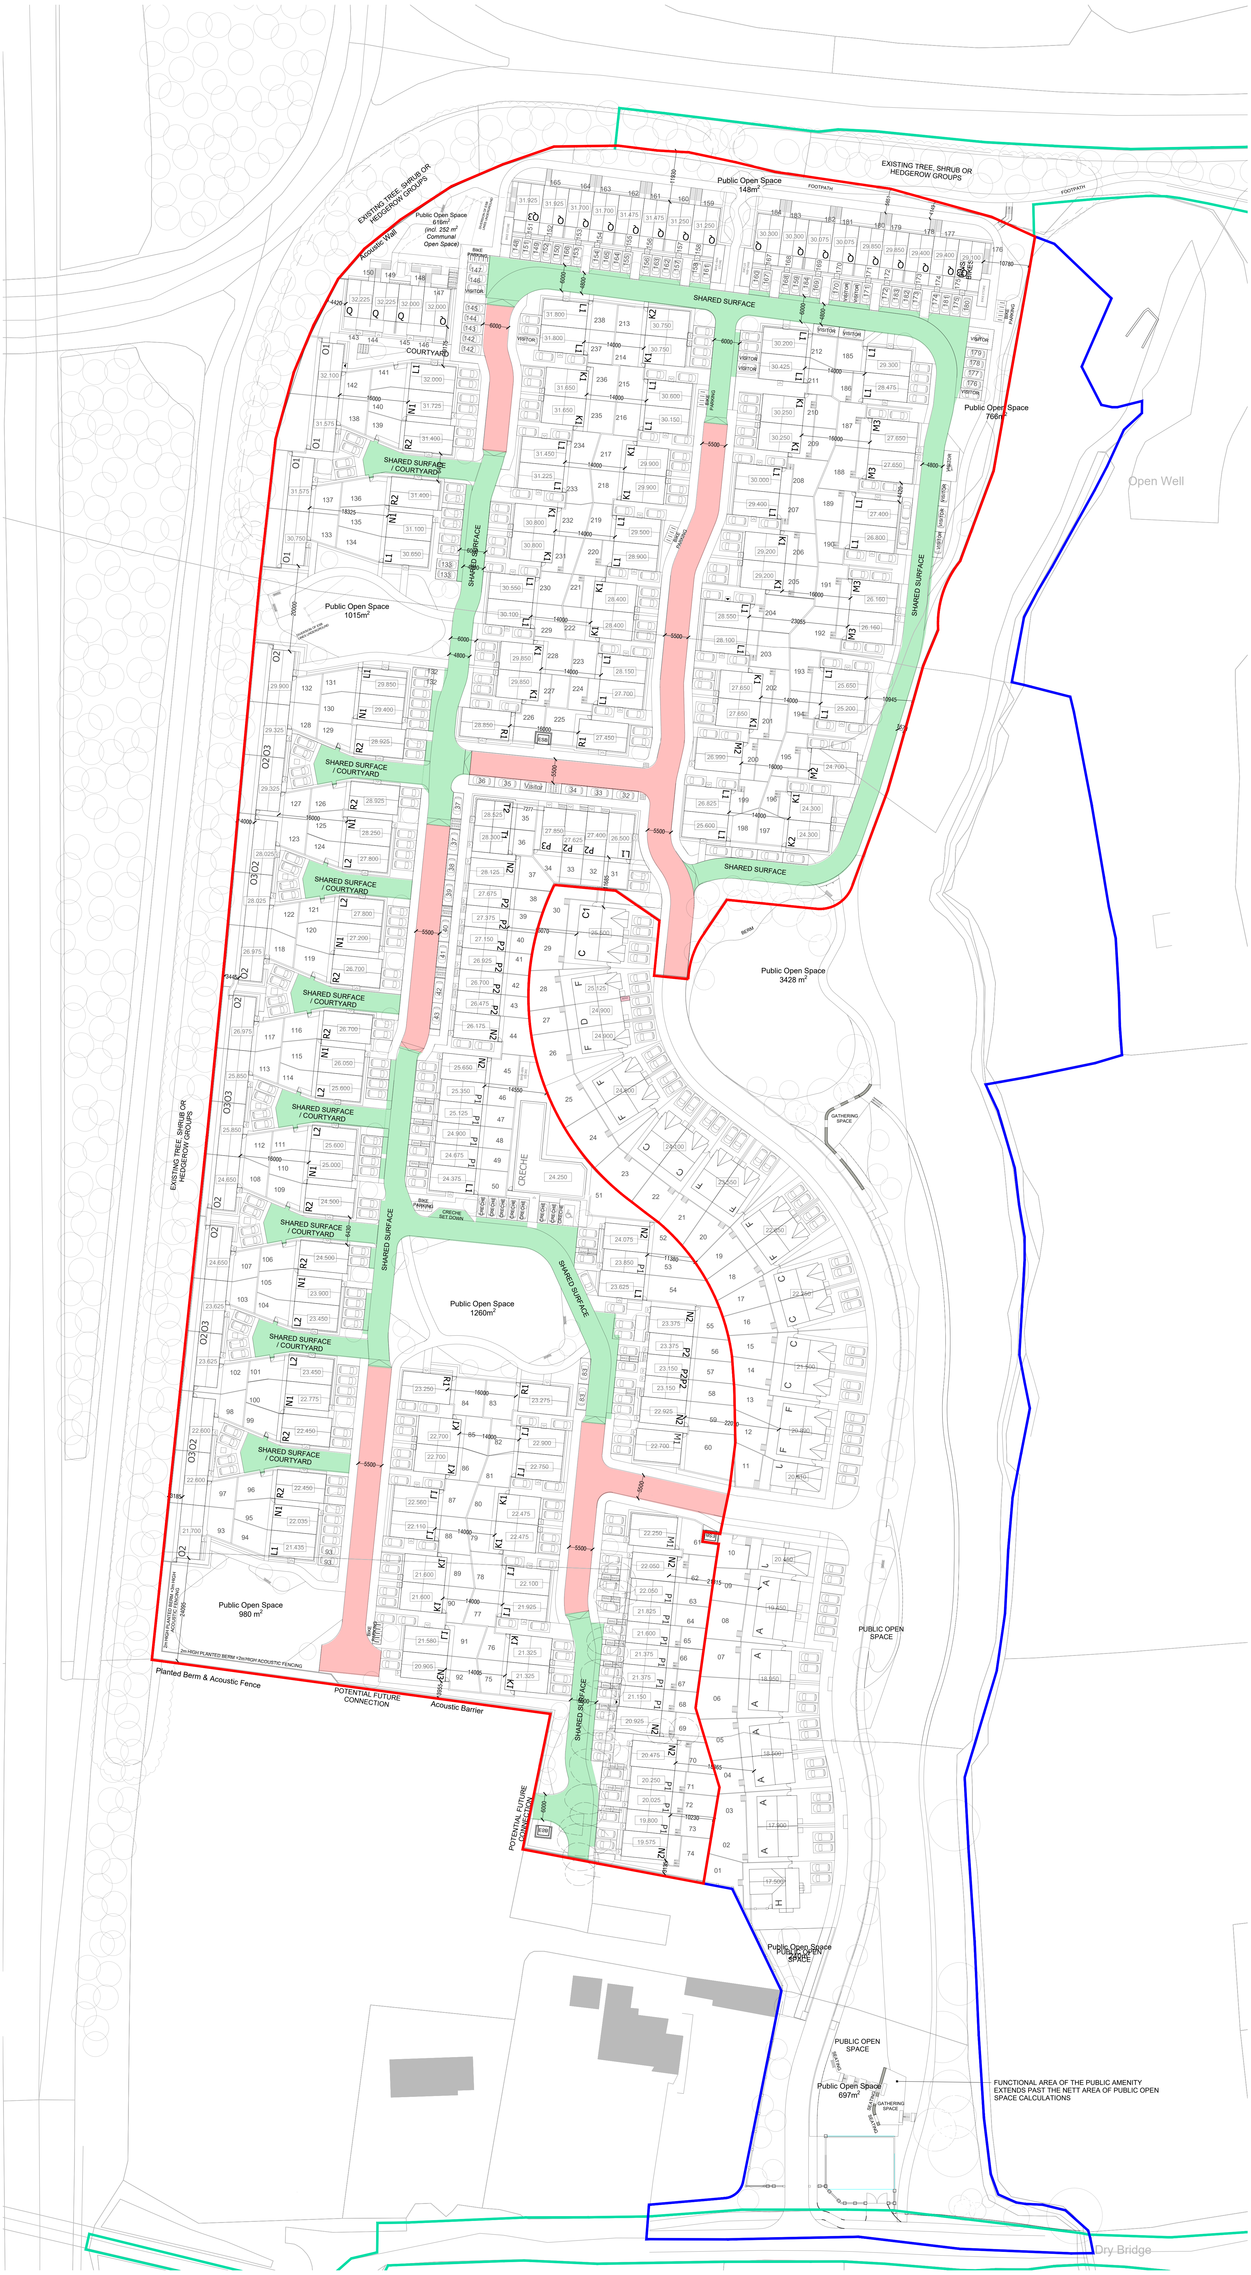

Road Hierarchy

Local Street
(5.5m carriageway)

Home Zone
(4.8m carriageway)

Subject site of amendment application

Lands in ownership of applicant

Lands subject of SHD Grant Permission
REF: ABP 311678-21

Client
Logan Homes Tullyallen Ltd.

Project
Residential Development
Slane Road
Drogheda
Co. Louth

Stage Planning
ID 22.127.PO2008
Title Road Hierarchy
Scale 1:500
Date March 2024
Drawn SA

JFOCarchitects