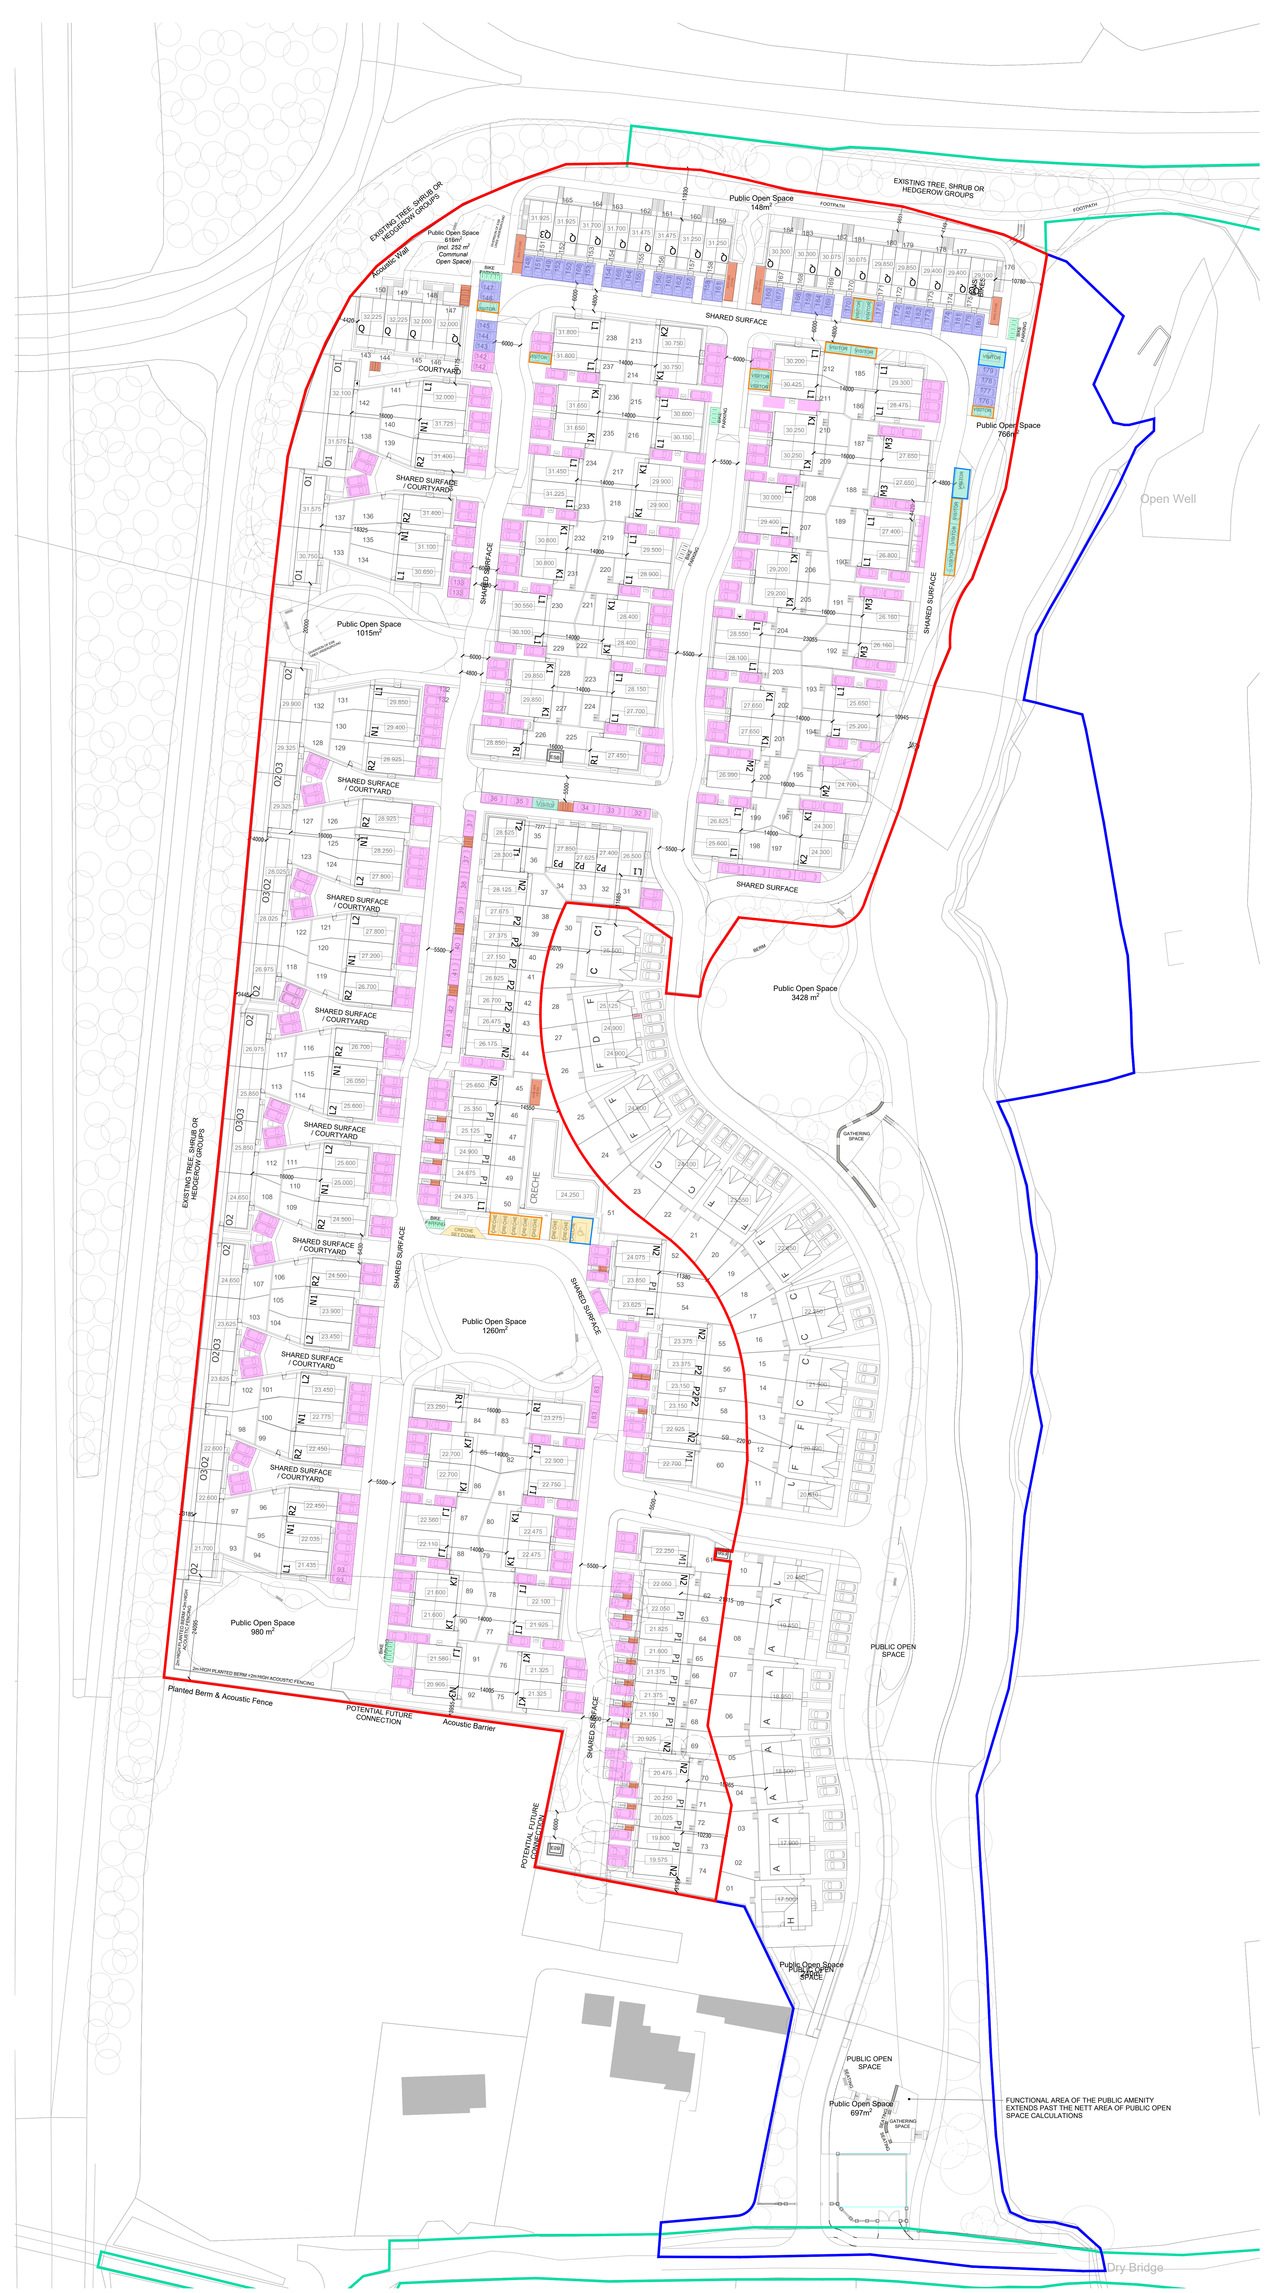

CAR PARKING

428 Total Spaces

362 no.	House (2 spaces per 3 and 4 Bed House) (1 space per 2 Bed House)	
42 no.	Duplex (1 space per unit)	
15 no.	Visitor (1 per 3 simplex/duplex units)	
9 no.	Creche	
17 no.	EV Charging (20% of 87 Off-Curtilage Spaces)	
3 no.	Disabled Access	

BICYCLE PARKING

144 Total Spaces

63 no.	Duplex Bicycle Spaces (1 per Bedroom)
54 no.	2 Bed Terrace House (1 per Bedroom)
6 no.	Creche
55 no.	Visitor (1 visitor space per 2 simplex/duplex units) (1 space per 5 houses)

Subject site of amendment application

Lands in ownership of applicant

Lands subject of SHD Grant Permission REF: ABP 311678-21

Do not scale this drawing. Only dimensions shown on this drawing are to be observed as fit. This drawing cannot be reproduced in whole or in part. Dimensions are only suitable for the set scheme. Dimensions are not suitable for the creation of other drawings. The copyright of this drawing is the property of JFOC Architects. Permission must be obtained before reproduction of this information without written consent. Failure to comply with this notice will result in legal proceedings.

Client
Lagan Homes Tullyallen Ltd.

Project
Residential Development
Slane Road
Drogheda
Co. Louth

Stage: Planning
ID: 20-127_P22009
Title: Parking Allocation
Scale: 1:500
Date: March 2024
Drawn: SA

JFOCarchitects
01-653 5577
info@jfocarchitects.ie
3-4 Shearsmount House, Harrids Cross, Dublin, D02 YX08