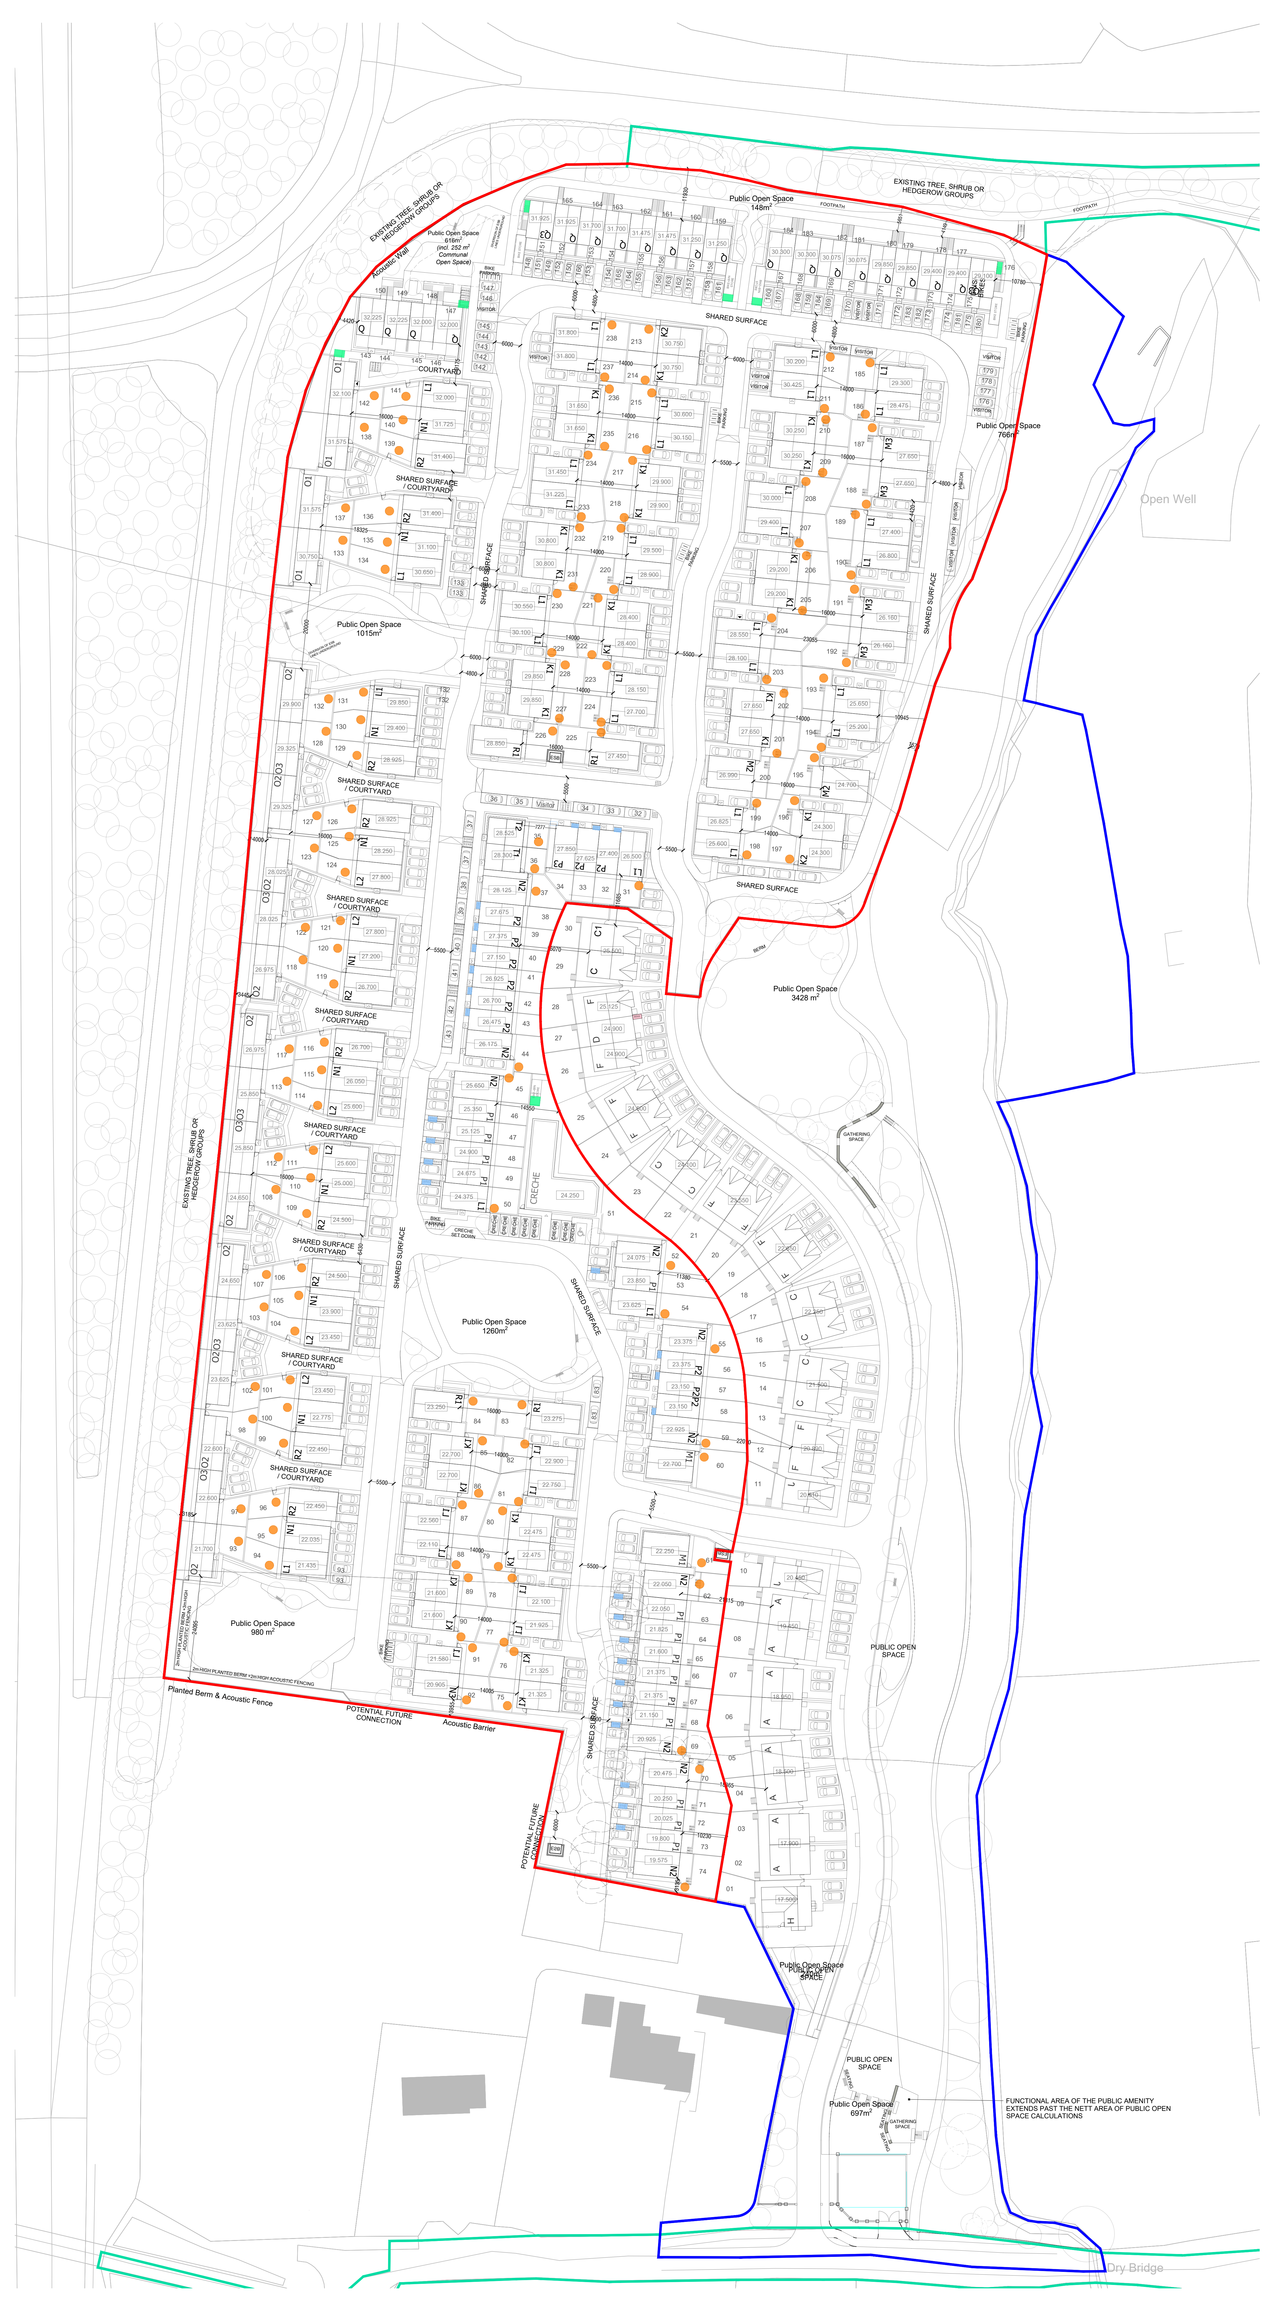

Waste Management

- Rear Gardens
- Steetside
- Communal

- Subject site of amendment application
- Lands in ownership of applicant
- Lands subject of SHD Grant Permission REF: ABP 311678-21

Do not scale this drawing. Only dimensions shown on this drawing are to be checked on site. This drawing cannot be reproduced or transmitted in any form or by any means and is subject to the copyright and other intellectual property rights of JFOC Architects. The copyright in this drawing is owned by JFOC Architects. Unauthorised reproduction or distribution of this information without written consent is prohibited and may be subject to criminal prosecution.

Client
Lagan Homes Tullyallen Ltd.

Project
Residential Development
Slane Road
Drogheda
Co. Louth.

Stage: Planning
ID: 20-107.P20010
Title: Waste Management
Scale: 1:500
Date: March 2024
Drawn: SA

JFOCarchitects
01 493 5977
info@jfocarchitects.ie
3-4 Shearsmount House, Harrids Cross, Dublin, D02 X528