Contiguous Elevation
View 3

Contiguous Elevation
View 4

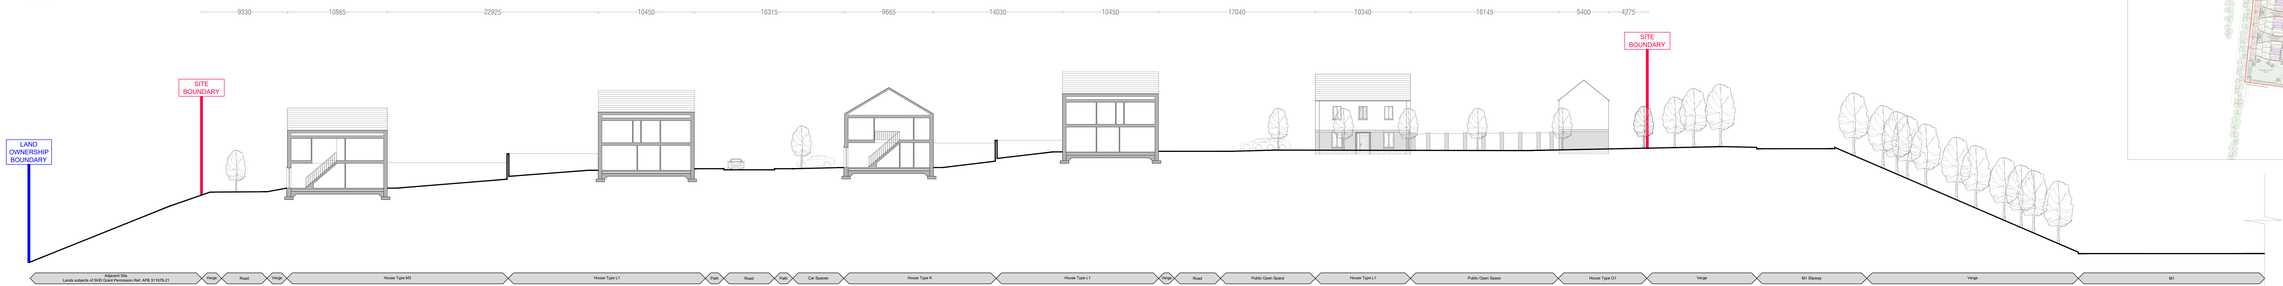

Contiguous Elevation
View 5

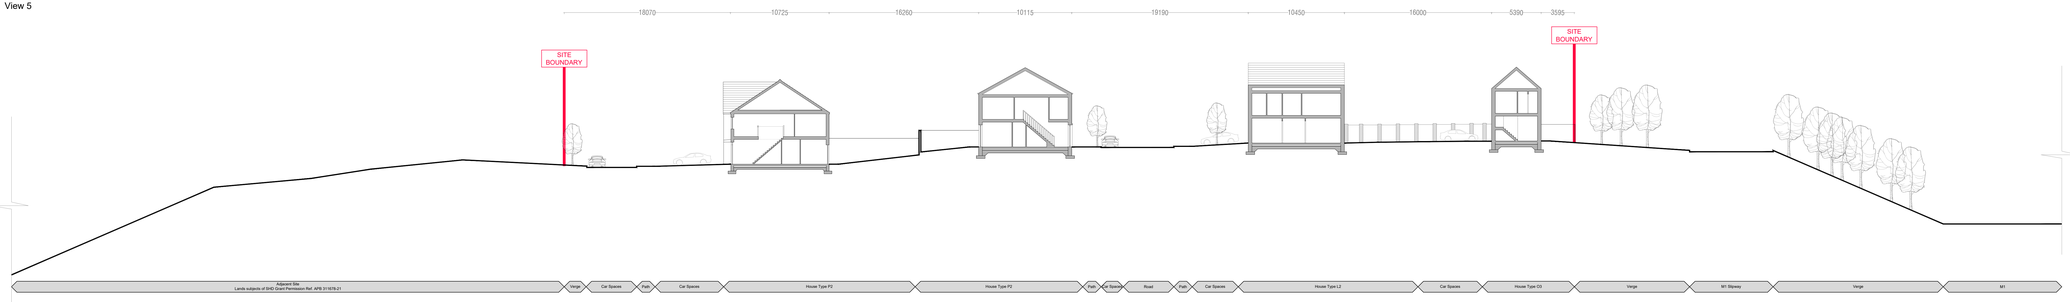

Key Plan
Scale 1:2000

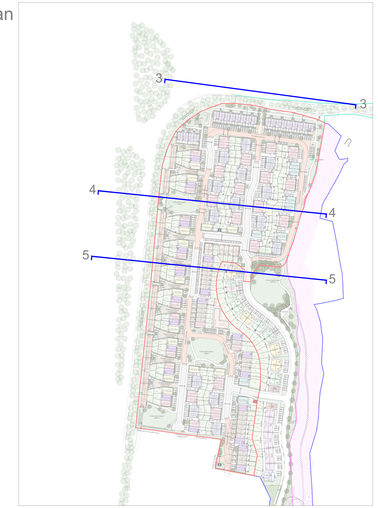

JFOCarchitects