Contiguous Elevation

View 6

Contiguous Elevation

View 7

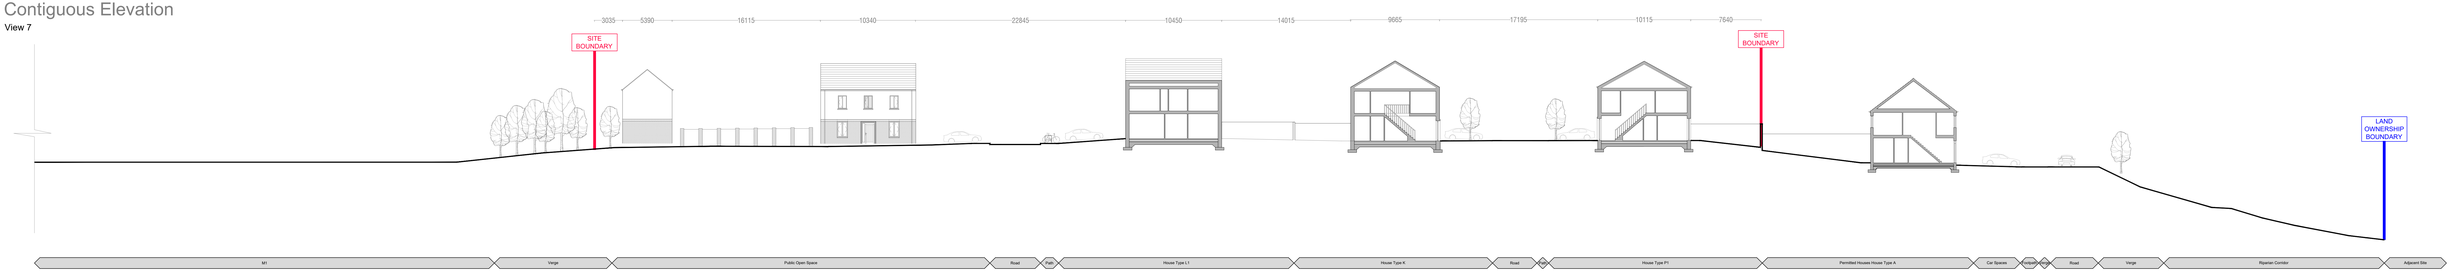

Contiguous Elevation

View 8

Key Plan

Scale 1:2000

JFOC architects
Unit 1 Lower Ground
Bridge Street Studios
Bridge Street
Cambridge
CB2 1UW

Drawing No. 22-137-2000-01
Revision No. P1 and S1
Scale 1:2000
Paper Size A1
Date